LEGEND

Symbol	Meaning
⟨6⟩	PARKING SPACE TOTALS
2 / C4	DETAIL NUMBER / SHEET NUMBER
CG	ZONING
APPLEBEE'S	CURRENT LAND USE
⇦	TRAFFIC DIRECTIONAL ARROW
N 00°00'00" E	BUILDING BEARING

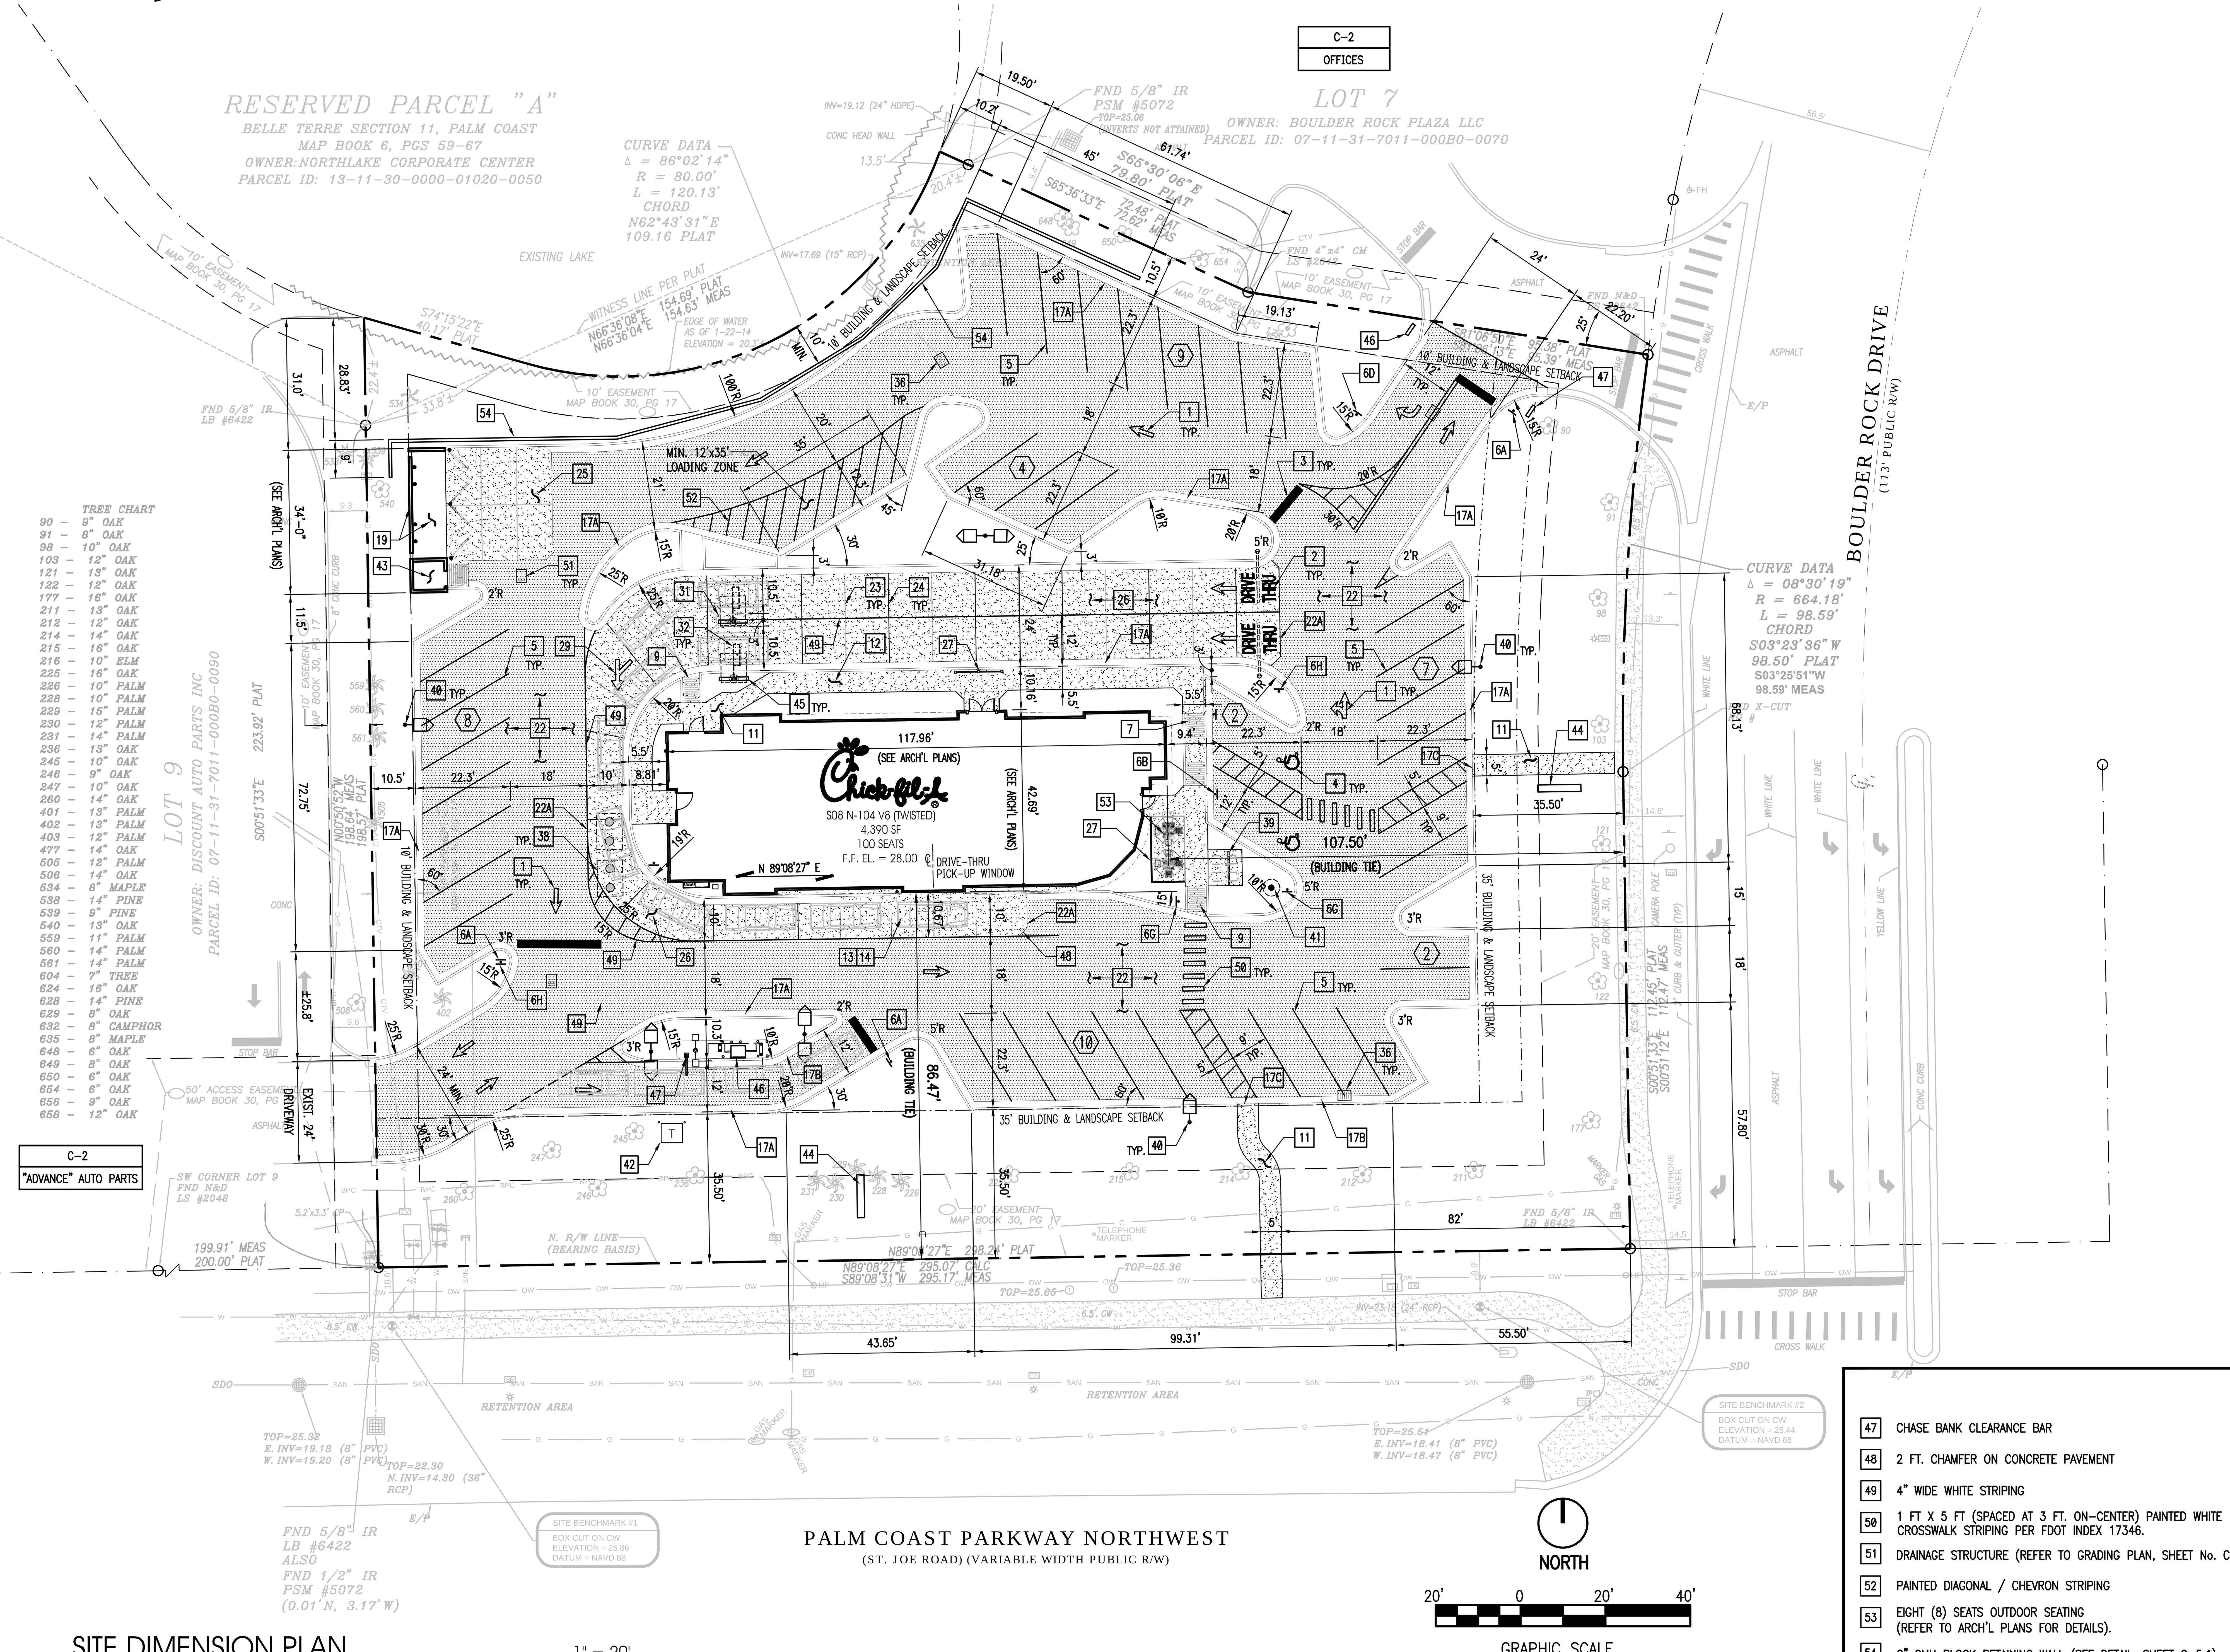

SITE DIMENSION PLAN

1" = 20'

SITE PLAN DESIGN NOTES & KEY PLAN

No.	Note	Detail
1	DIRECTIONAL ARROW	1/C-4.0
2	DRIVE-THRU GRAPHICS	2/C-4.0
3	STOP LINE GRAPHIC	3/C-4.0
4	PAINTED HANDICAP PARKING SYMBOL	4/C-4.0
5	STANDARD PARKING STALL	5/C-4.0
6	DIRECTIONAL SIGNAGE	6/C-4.0

NOTES: 1. ALL SIGNS SHALL CONFORM TO THE "MANUAL ON UNIFORM TRAFFIC CONTROL DEVICES" BY THE U.S. DEPARTMENT OF TRANSPORTATION.
2. SIGNS SHALL BE PROVIDED AND INSTALLED BY CHICK-FIL-A GENERAL CONTRACTOR.

No.	Note	Detail
6A	STOP SIGN	
6B	HANDICAPPED PARKING SIGN (2 REQUIRED)	
6C	"CIRCLE BUILDING FOR DRIVE-THRU" SIGN **(NOT USED)**	
6D	"RIGHT-TURN ONLY" SIGN	
6E	"ONE WAY" WITH ARROW SIGN **(NOT USED)**	
6F	"LEFT TURN ONLY" SIGN **(NOT USED)**	
6G	"CAUTION – WATCH FOR PEDESTRIAN" SIGN	
6H	"DO NOT ENTER" SIGN	
7	SIDEWALK HANDICAPPED RAMP	7/C-4.0
8	HANDICAPPED RAMP WITH FLARED SIDES **(NOT USED)**	8/C-4.0
8A	HANDICAPPED RAMP w/ SHORT FLARED SIDES **(NOT USED)**	8A/C-4.0
9	RETURNED CURBED HANDICAPPED RAMP	9/C-4.0
10	TRUNCATED DOMES – CAST IN PLACE **(NOT USED)**	10/C-4.0
11	TYPICAL CONCRETE SIDEWALK	11/C-4.0
12	SIDEWALK WITH CURB AND GUTTER	12/C-4.0
13	DRIVE-THRU PLAN	13/C-4.1
14	DRIVE-THRU ISOMETRIC	14/C-4.1
15	SOLID YELLOW PLASTIC WHEEL STOP **(NOT USED)**	15/C-4.1
16	LANDSCAPE AND IRRIGATION PROTECTOR **(NOT USED)**	16/C-4.1
17	24" CONCRETE CURB AND GUTTER	17/C-4.1
17A	SPILLING CURB AND GUTTER	
17B	CATCHING CURB AND GUTTER	
17C	DEPRESSED SPILLING CURB AND GUTTER	
17D	DEPRESSED CATCHING CURB AND GUTTER	
18	ROLLOVER / MOUNTABLE CURB (1 FT. WIDE) **(NOT USED)**	18/C-4.1
19	REFUSE ENCLOSURE FOUNDATION PLAN	19/C-4.1
19A	REFUSE ENCLOSURE FOUNDATION PLAN (ALT.) **(NOT USED)**	19A/C-4.1
20	REFUSE ENCLOSURE ALTERNATE DRAINAGE PLAN **(NOT USED)**	19B/C-4.1, 20/C-4.1
21	CONCRETE BOLLARD	21/C-4.2
22	TYPICAL PAVEMENT SECTION	21A/C-4.2, 22/C-4.2
22A	PAVEMENT EDGE	
23	TRANSVERSE AND LONGITUDINAL CONTRACTION JOINT	23/C-4.2
24	TRANSVERSE & LONGITUDINAL DOWELED CONST. JOINT	23A/C-4.2, 24/C-4.2
24A	BUTT JOINT	
25	CONCRETE APRON AT DUMPSTER ENCLOSURE	25/C-4.2
26	CONCRETE PAVING AT DRIVE-THRU LANE	26/C-4.2
27	ALUMINUM HANDRAIL	27/C-4.2
28	TYPICAL ADA RAMP AND HANDRAIL **(NOT USED)**	
29	MULTI-LANE DIRECTIONAL GRAPHICS	32/C-4.3
30	CROSSWALK **(NOT USED)**	33/C-4.3
31	DRIVE-THRU ORDER POINT ISLAND CURB	34/C-4.3
32	MENU BOARD LOOP DETECTION SYSTEM	35/C-4.3
33	ENTRY DOOR FROST SLAB **(NOT USED)**	36/C-4.3
34	SANITARY CLEANOUT OUTSIDE BUILDING (SEE SHEET PS-1.0)	37/C-4.3
35	BUILDING DOWNSPOUT CONNECTION DETAIL (SEE SHEET C-3.0)	38/C-4.3
36	TYPICAL SECTION AT INLET/CATCH BASIN DETAIL	39/C-4.3
37	STORM WEEP HOLE DETAIL **(NOT USED)**	40/C-4.3
38	GREASE TRAP **(SEE SITE PLUMBING PLAN, SHEET PS-1.0)**	2/C-5.0
39	BICYCLE RACK (MODEL No.B342-1042) ON A FOUR INCH (4") THICK CONCRETE SLAB	5/C-5.0
40	TYPICAL LIGHT POLE BASE	
41	FLAGPOLE ECX SERIES 30 FOOT FLAG POLE PACKAGE, BY APPROVED VENDORS; THE FLAG COMPANY OR ATLAS FLAGS.	
42	TRANSFORMER	
43	REFUSE/STORAGE BUILDING **(REFER TO ARCHITECTURAL PLAN, SHEET A-3.6)**	
44	CHICK-FIL-A PRIME (MONUMENT) SIGN (7 FT. HIGH) NOTE: GENERAL CONTRACTOR SHALL COORDINATE WITH SIGN COMPANY IF THERE WILL BE SPECIAL FINISH REQUIREMENTS AT THE BASE OF THE MONUMENT SIGN.	
45	MENU BOARD & CANOPY ORDERING STATION (2 REQ'D)	
46	PROPOSED CHASE BANK ATM MACHINE	
47	CHASE BANK CLEARANCE BAR	
48	2 FT. CHAMFER ON CONCRETE PAVEMENT	
49	4" WIDE WHITE STRIPING	
50	1 FT X 5 FT (SPACED AT 3 FT. ON-CENTER) PAINTED WHITE CROSSWALK STRIPING PER FDOT INDEX 17346.	
51	DRAINAGE STRUCTURE (REFER TO GRADING PLAN, SHEET No. C-3.0)	
52	PAINTED DIAGONAL / CHEVRON STRIPING	
53	EIGHT (8) SEATS OUTDOOR SEATING (REFER TO ARCH'L PLANS FOR DETAILS).	
54	8" CMU BLOCK RETAINING WALL (SEE DETAIL, SHEET C-5.1)	

Chick-fil-A
5200 Buffington Rd.
Atlanta Georgia,
30349-2998

Revisions:

Mark	Date	By
△		
△		
△		
△		
△		

Seal

STUART ANDERSON, P.E.
FL REG. #60848

INTERPLAN LLC
ARCHITECTURE
ENGINEERING
INTERIOR DESIGN
PROJECT MANAGEMENT
AA 003420
CA 8660
604 COURTLAND STREET, SUITE 100
ORLANDO, FLORIDA 32804
PH 407.645.5008
FX 407.629.9124

STORE
FSU S08-N104 V8 (TWISTED)
1000 PALM COAST PKWY.
PALM COAST, FLORIDA

SHEET TITLE
SITE DIMENSION PLAN

VERSION:
ISSUE DATE:

Job No. : 2013.0403
Store : 3468
Date : 02/2014
Drawn By : MJ
Checked By : RK

Sheet
C-2.0